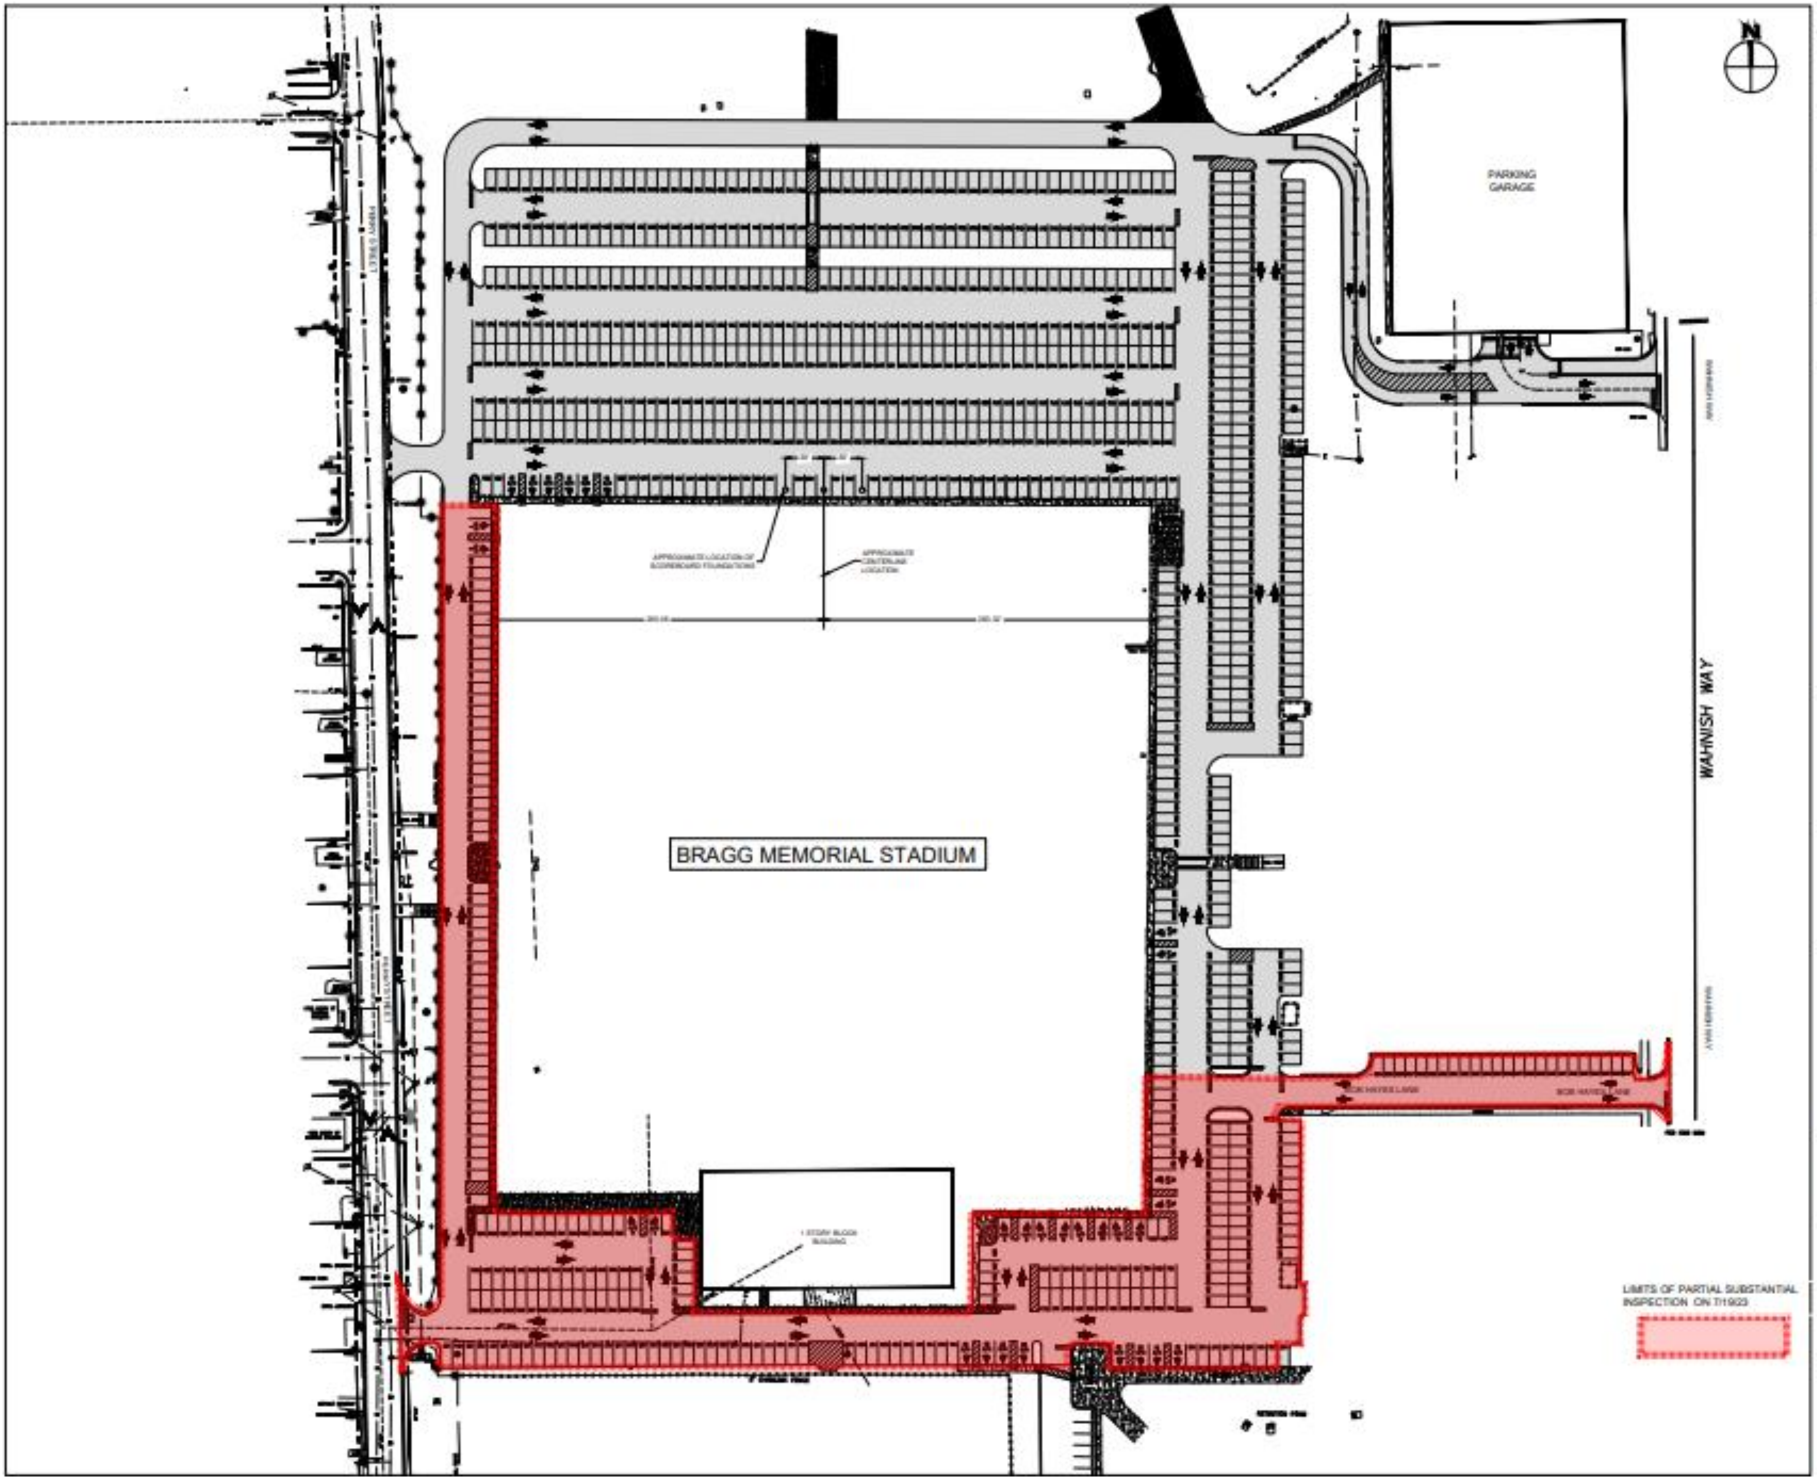

Dewberry

Dewberry Engineers Inc.
101 N. Monroe St., Suite 710
Tallahassee, FL 32301

FLORIDA A&M UNIVERSITY

BRAGG STADIUM PARKING IMPROVEMENTS

PARKING ASSESSMENT

1500 WAHNISH WAY
TALLAHASSEE, FLORIDA 32310

SEAL

JUSTIN HANSEN FORD, P.E.

SCALE

REVISIONS

NO.	DESCRIPTION	DATE

DRAWN BY JAL
APPROVED BY JHF
CHECKED BY MAF
DATE MAY 2023

TITLE

PARKING EXHIBIT

PROJECT NO.

1

SHEET NO. OF